VECTORWORKS EDUCATIONAL VERSION

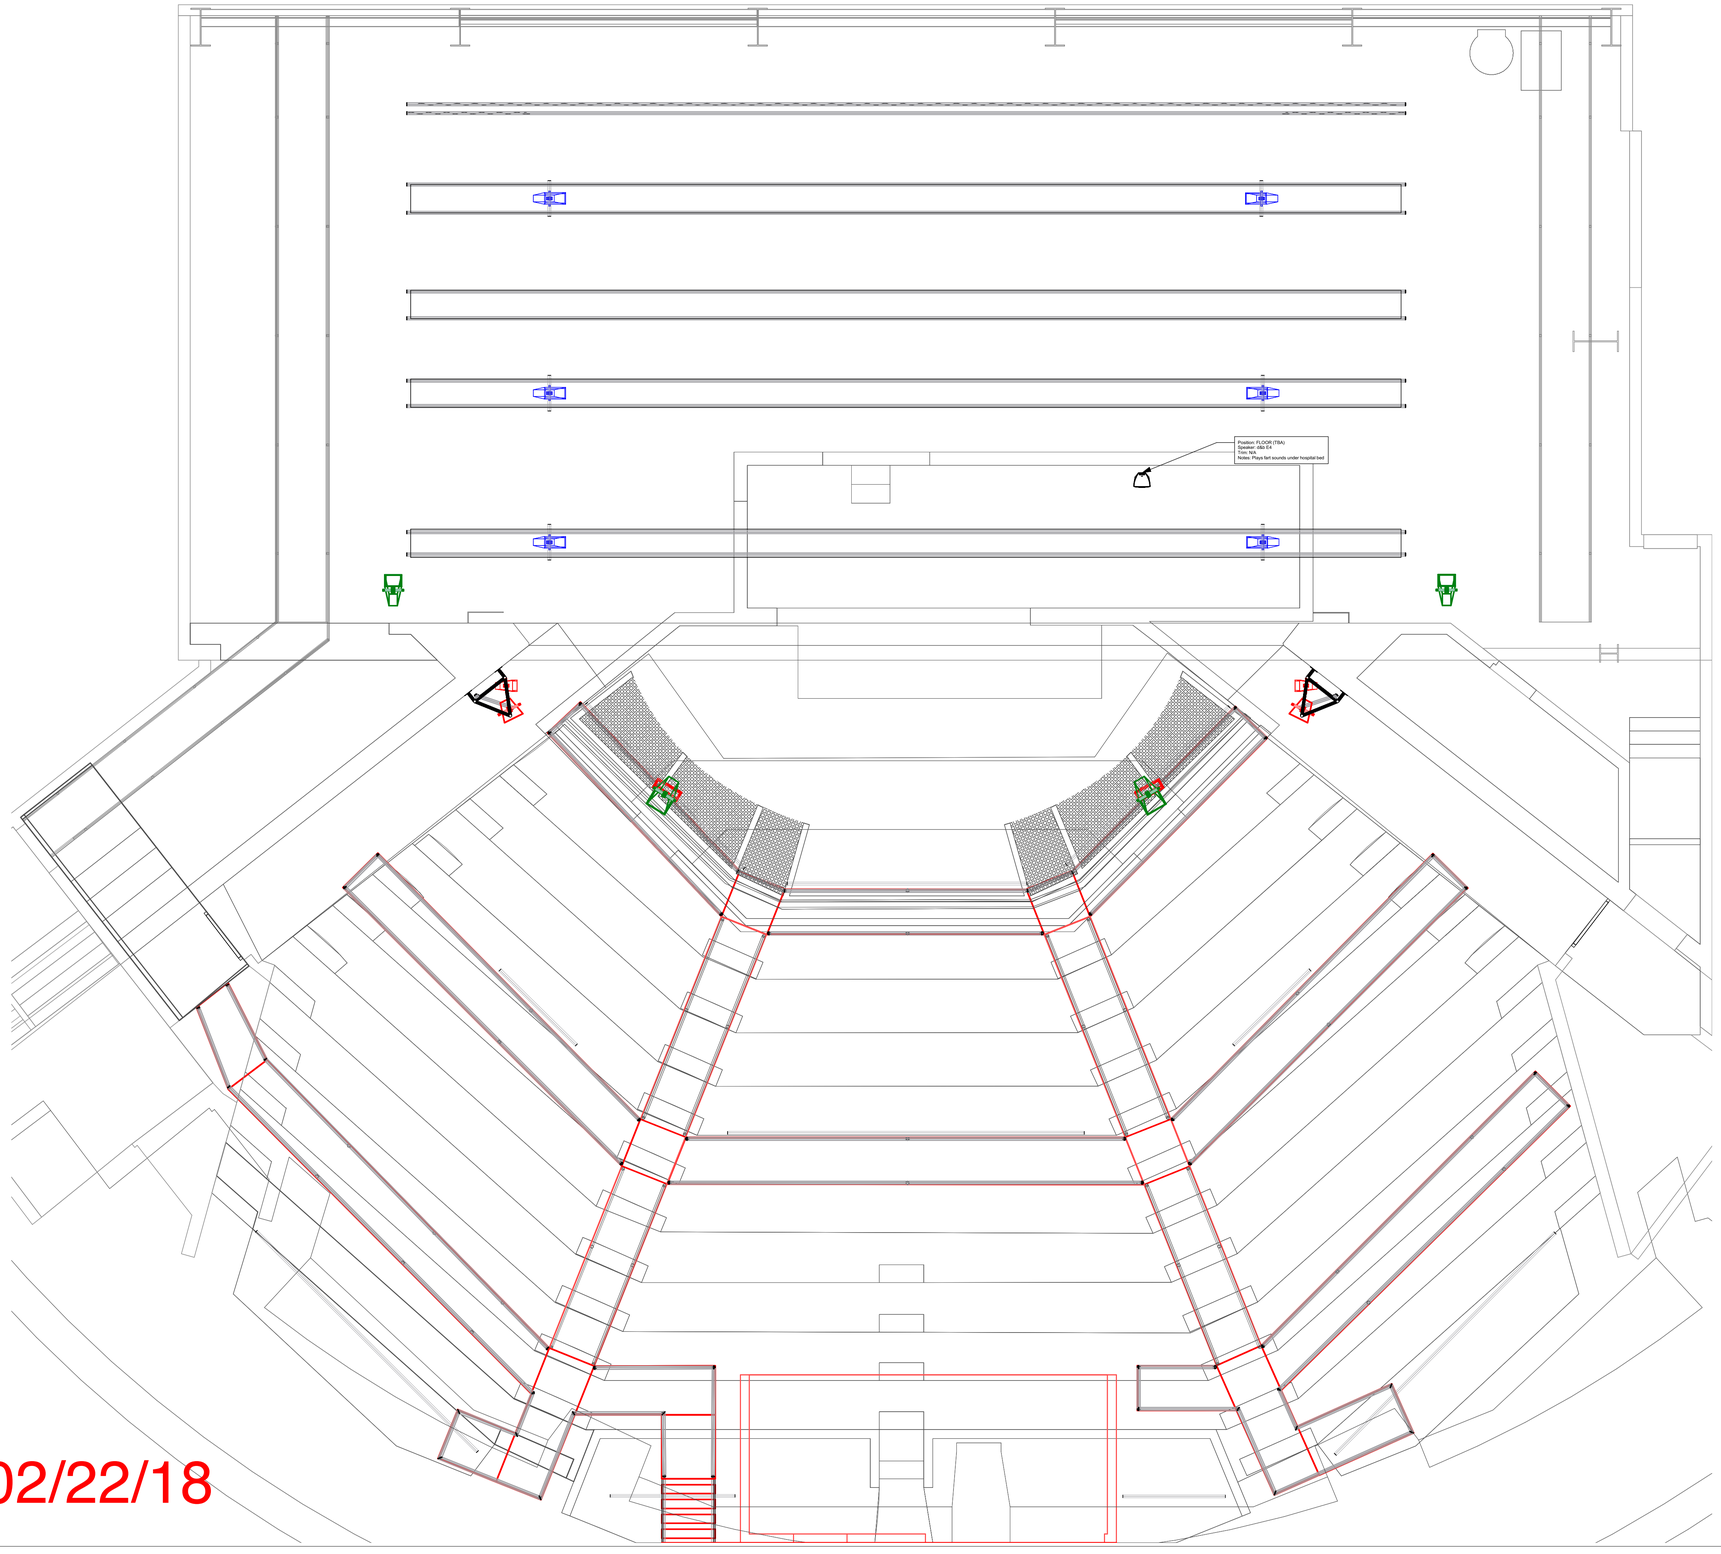

FINAL - 02/22/18

Project Title

Suor Angelica / Gianni Schicchi

Producer
University of Cincinnati CCM

Venue
Patricia Corbett Theatre

Address
290 45221, CCM Blvd, Cincinnati, OH 45219

Director	Sound Designer
Andreas Hager/Merideth Kitz	Hankyu Lee
Lighting Designer	**Scenic Designer**
Oliver Littleton	Theron Wineinger
Associate Sound Designer	**Assistant Sound Designer**
N/A	Isaiah Parnell
Production Sound	**Master Electrician**
N/A	N/A

Draftsmen
Isaiah Parnell

Sheet Title
SPEAKER GROUND PLAN (OPERA)

Notes From The Designer
This Drafting Represents a design drafting of the Sound Design, and necessary Lighting Design, and Scenic Design Elements for the Project Highlighed above, all technical rigging and electrical elements are drafted as a means of suggestion possible rigging solutions. All solutions must be approved by the resident or project structural consultant.

Date	Resvision Date
03/06/18	3/6/18

Scale
1/4" = 1'0"

8 *of* 6

VECTORWORKS EDUCATIONAL VERSION